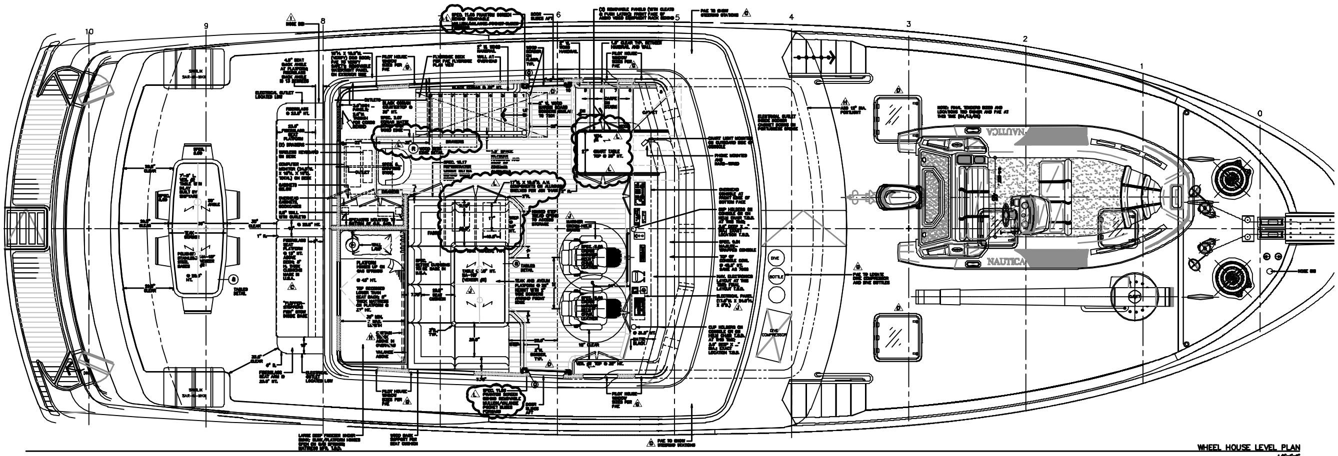

WHEEL HOUSE LEVEL PLAN
1/2"=1'-0"

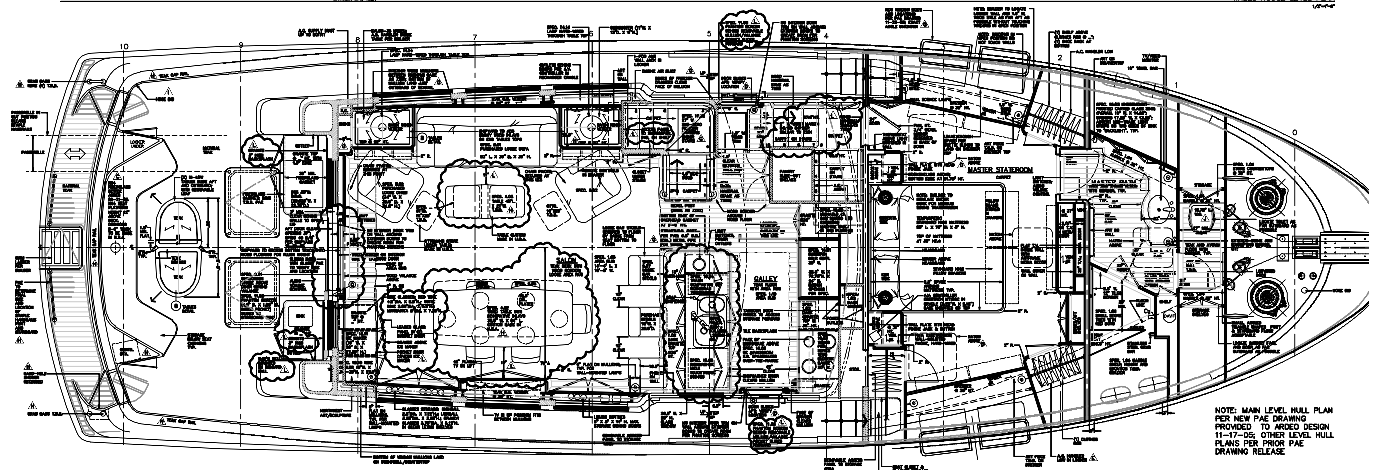

NOTE: MAIN LEVEL HULL PLAN PER NEW PAE DRAWING PROVIDED TO ARDEO DESIGN 11-17-05; OTHER LEVEL HULL PLANS PER PRIOR PAE DRAWING RELEASE

MAIN LEVEL PLAN
1/2"=1'-0"

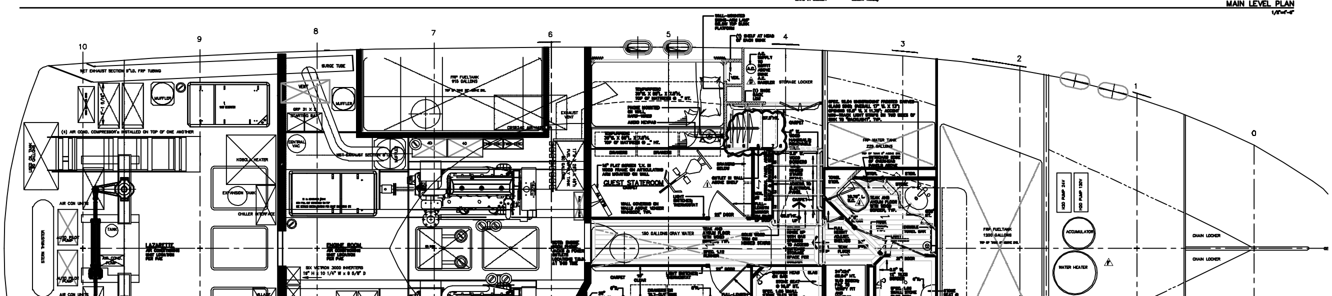

LOWER LEVEL PLAN
1/2"=1'-0"

GENERAL NOTES:

1. ALL REMOVABLE OVERHEAD PANELS TO BE PAINTED 3" WIDE "PLANKS LOOK" WITH 3/16" BEVEL EDGES PER APPROVED MOCK UP.
2. FINAL OVERHEAD PANEL BREAKUPS DUE TO SOFFIT SIZES TBD. PER AIR CONDITIONING DUCTS
3. BUILDER RESPONSIBLE FOR DETERMINING NUMBER OF OUTLETS REQUIRED FOR EQUIPMENT.
4. THERMOSTATS TO BE LOCATED IN CLOSETS.
5. DO NOT LOCATE RECESSED HALOGEN OVERHEAD LIGHTS ABOVE DOORS IN LATCHED OPEN POSITIONS.
6. PLEASE REVIEW ALL APPLIANCE SPECIFICATIONS AND REQUIREMENTS PRIOR TO CONSTRUCTION.
7. FABRICATOR TO CONSULT WITH AUDIO AND VIDEO SPECIFICATIONS TO DETERMINE PLACEMENT AND POWER REQUIREMENTS PRIOR TO INSTALLATION OF OUTLETS AND FABRICATION OF CABINETRY.
8. ANY DEVIATION OR SUBSTITUTION FROM INFORMATION PROVIDED HERE SHALL BE ALLOWED WITH THE PRIOR APPROVAL OF ARDEO DESIGN, INC.
9. UNLESS OTHERWISE NOTED SWITCHES SHALL BE LOCATED WITH CENTERLINE AT 42.5" (TBD.) ABOVE FINISHED FLOOR.
10. BUILDER TO MOCKUP, REVIEW AND APPROVE STAIRS CONFIGURATIONS.

NOTES:

THIS DRAWING IS INTENDED TO CONVEY STYLING DESIGN INTENT ONLY. BUILDER TO CREATE CONSTRUCTION SHOP DRAWING. IT IS BASED ON DIMENSIONAL INFORMATION PROVIDED BY PACIFIC ASIAN ENTERPRISES. PLEASE VERIFY ACTUAL CONDITIONS AND DIMENSIONS PRIOR TO FABRICATION OR INSTALLATION OF ANY INTERIOR COMPONENTS. NOTIFY ARDEO DESIGN INC. OF ANY SUBSTANTIVE VARIANCE FROM CONDITIONS SHOWN.

THIS ARDEO DESIGN ELECTRONIC CAD DESIGN DRAWING IS INTENDED FOR THE NORDHAVN 6805 WILLIAMS YACHT ONLY. IT IS THE PROPERTY OF ARDEO DESIGN, INC. AND MAY NOT BE REPRODUCED, IN WHOLE OR IN PART, WITHOUT THE EXPRESS WRITTEN CONSENT OF ARDEO DESIGN, INC.

BUILDER IS RESPONSIBLE FOR AIR CONDITIONING EQUIPMENT AND DUCTING LAYOUT, LOCATIONS, AND DIMENSIONS.

BUILDER TO HAVE TV/STEREO EQUIPMENT PRIOR TO FABRICATING ENTERTAINMENT CENTERS.

BUILDER TO HAVE APPLIANCES PRIOR TO LAYING OUT GALLEY CABINETS.

PAE REVISIONS

STATUS	REV	DESCRIPTION	DATE	REV BY
0		INITIAL ISSUE	03-11-04	TC

GENERAL ARRANGEMENT PLAN
N6805 WILLIAMS 68' NORDHAVN

Job/Hull No.	NORDHAVN_6805
CAD File	N6805-ARDEOGAPLAN.DWG
Scale	1/2"=1'-0"
Date	09/20/06
Sheet	1 of 9
Rev.	L
Drawn By:	EB
Checked By:	SC
Approved:	
Date:	

INTERIOR DESIGN
FOR M.Y. SANS SOUCI II
KEN & ROBERTA WILLIAMS

Ardeo DESIGN, INC.
CUSTOM YACHT INTERIORS
9480 NE Windsong Loop
Suite 201
Bainbridge Island
Washington 98110
206-855-9027

No.	Date	Release / Revision	No.	Date	Release / Revision
1	04/01/05	Initial release of hand sketched GA Plan	G	12/02/05	PH windows, stairs relocated; Salon house walls, window locations, angled walls; stair added to PH level; Master Stateroom windows resized per PAE; moved lower deck stairs inboard
A	05/08/05	Initial CAD release of GA Plan to Owners, PAE	H	01/09/06	Curtain track over P.H. bunk; Salon level staple handrails, grab bars, teak cap rail; control station moved; 12" portlight added; end, coffee & dining tables modified.
B	06/16/05	Rev. Master SR windows per PAE; portholes, windows, exterior door locations; change starboard guest bunk size per Owner	I	02/27/06	Salon aft deck table; Pilot House electrical panel;
C	06/30/05	Rev. to engine room starboard bulkhead per PAE, starboard guest stateroom layout & portholes; main deck aft settee added; pilot house aft deck settee changes per owner	J	04/13/06	Engine room per PAE; P.H. helm chairs, electrical panel, settee table; toilets (all heads)
D	07/11/05	Moved aft hatches forward; exterior side door widths changed per PAE; A.C. supply added lower port guest stateroom	K	05/09/06	Salon mullion widths; lavatory halogen strip lights; Pilot House electronics
E	07/29/05	A.C. Handler in Master Stateroom relocated, hang locker face moved inboard; Mstr. S.R. head & lower deck areas filled in	L	09/20/06	Phantom screens mirrored; Pilot House chart table, desk, settee; Salon dining, cocktail tables; lower deck stairs, Starboard Guest Head
F	09/02/05	Engine room updated per P.A.E.; Pilot House stairs, Galley, Salon, Aft Deck tables			

This drawing is an instrument of service and is the property of Ardeo Design Inc. and may not be reproduced, in whole or in part, without the express written consent of Ardeo Design Inc.