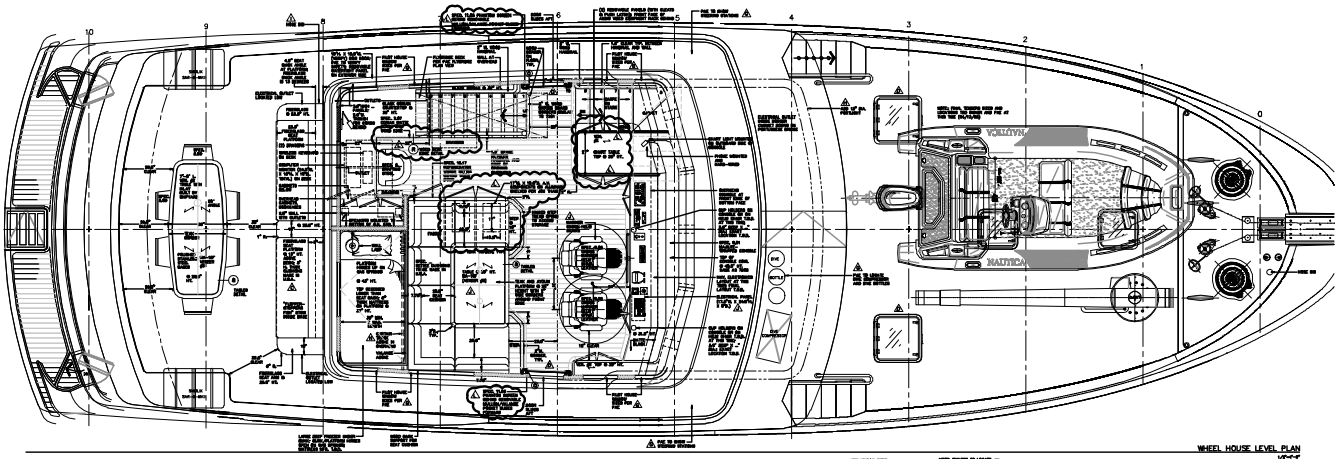

WHEEL HOUSE LEVEL PLAN

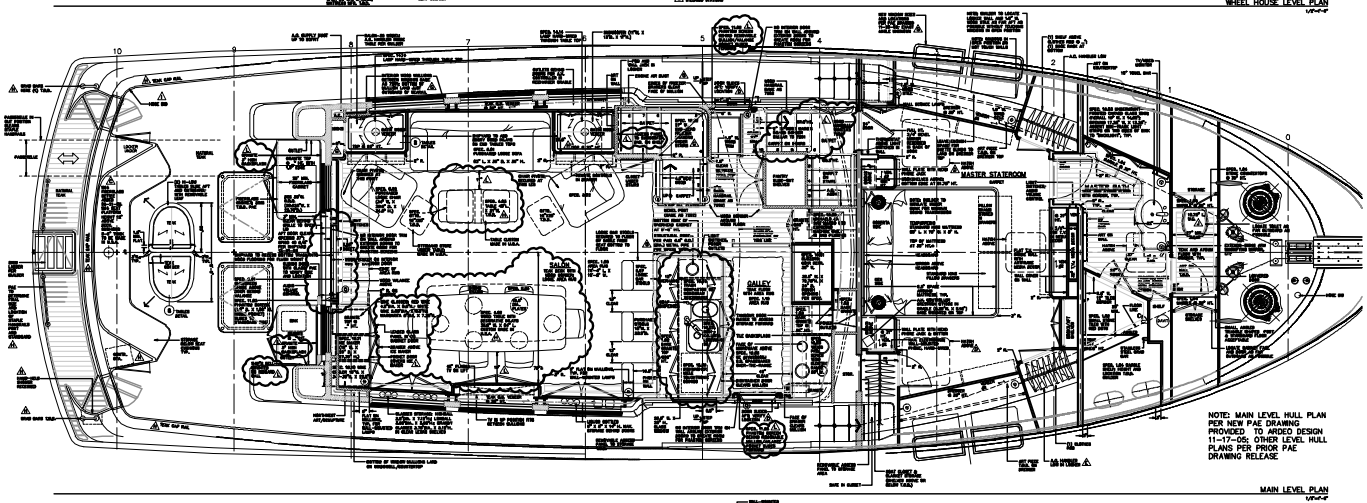

NOTE: MAIN LEVEL HULL PLAN PER NEW PAE DRAWING PROVIDED TO ARDEO DESIGN 11-17-05; OTHER LEVEL HULL PLANS PER PRIOR PAE DRAWING RELEASE

MAIN LEVEL PLAN

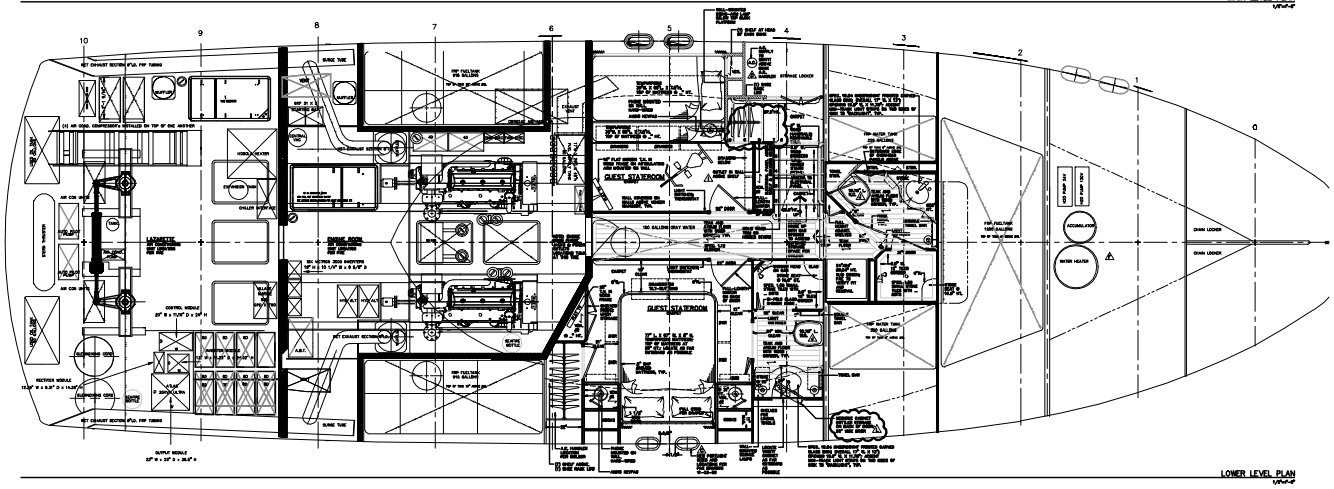

LOWER LEVEL PLAN

Rev.	Date	Description	By	Approved
A	06/08/05	Initial release of GA Plan to Owners, PAE		
B	06/14/05	Incl. design of tender per PAE comments, interior and exterior changes		
C	06/30/05	Incl. design of tender per PAE, revised port stairwell layout &		
D	07/11/05	Incl. design of tender per PAE, revised port stairwell layout &		
E	07/29/05	Incl. design of tender per PAE, revised port stairwell layout &		
F	08/02/05	Engine room updated per P.A.E.; Pilot House stairs, Galley, Salon, Aft Deck tables		
G	12/02/05	Mt windows, stairs relocated; Salon house walls, window locations, angled walls; entry door		
H	01/06/06	Galley, Pilot House, Stairwell, entry door, port door, port door, port door, Pilot		
I	02/27/06	Salon aft deck table; Pilot House electrical panel		
J	04/13/06	Engine room per P.A.E; P.H. helm chairs, electrical panel, entire table tables (at hatch)		
K	05/08/06	Salon mullion widths; lavatory halogen strip lighting; Pilot House electronics		
L	09/29/06	Footrest behind helm chair; Pilot House chart table, desk, settee; Guest Bath sink; Guest tables, Guest desk, desks, Starboard Guest Stair		

Ardeo DESIGN, INC.
CUSTOM YACHT INTERIORS
9450 NE Windsong Loop
Suite 201
Bainbridge Island
Washington 98110
206-855-9027

INTERIOR DESIGN
FOR M.Y. SANS SOUCI II
KEN & ROBERTA WILLIAMS

GENERAL ARRANGEMENT PLAN
N6805 WILLIAMS 68' NORDHAVN

Sheet 1 of 9 L

Date: 09/20/06
Scale: 1/4"=1'-0"
Drawn By: EB
Checked By: SC
Approvals
Date:

Project No. NORDHAVN_68105
Dwg. No. 68805-PRELIMINARY-NORDHAVN

This drawing is an instrument of service and is the property of Ardeo Design Inc. and may not be reproduced in whole or part, without the written consent of Ardeo Design Inc.