SECTION @ STATION 4 LOOKING FORWARD

1/2"=1'-0"

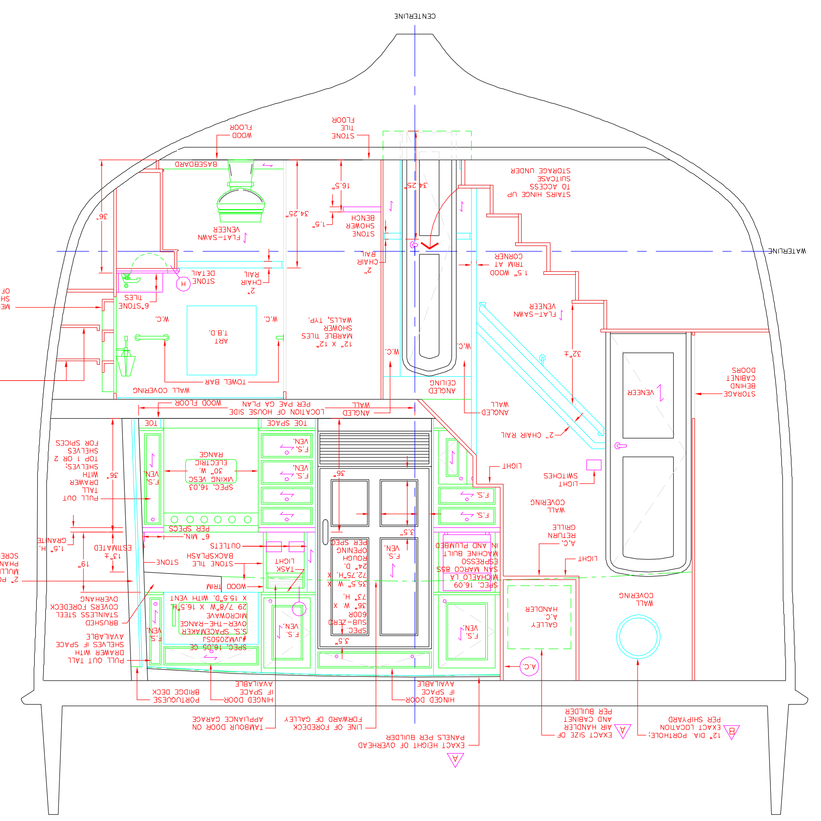

SECTION @ STATION 4 LOOKING AFT

1/2"=1'-0"

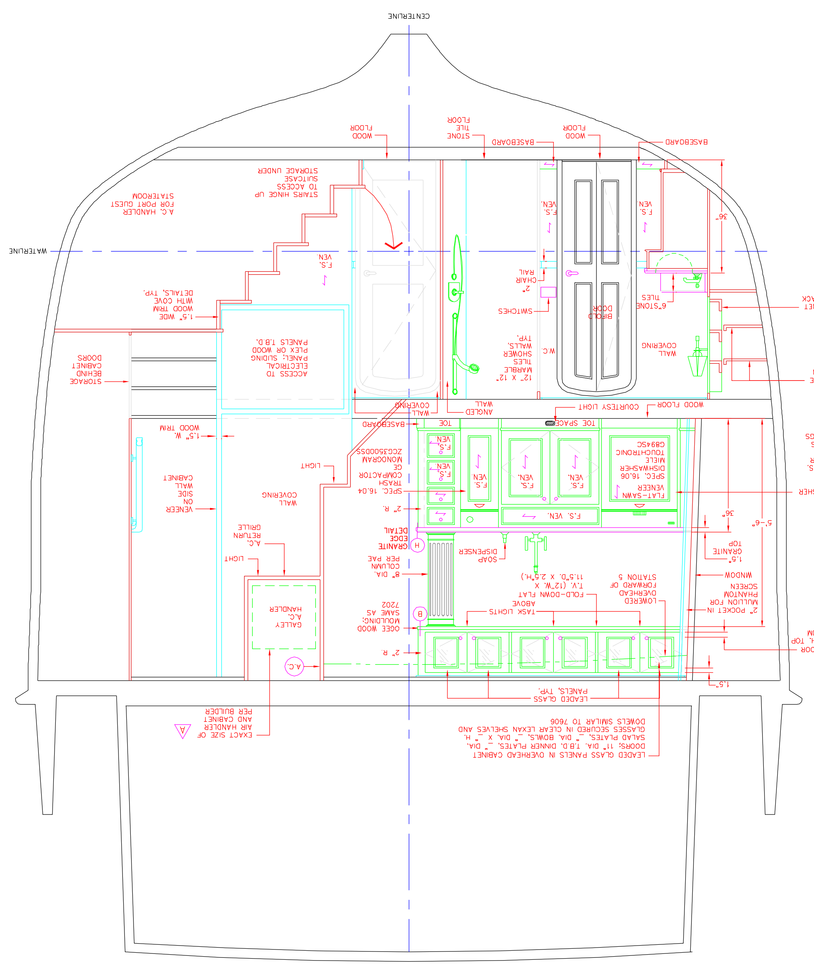

NOTE: ORIGINAL HULL JOINER SECTIONS AT STATIONS 2, 4, 5 AND 7 ARE FROM NORDHAVN 6400 ORIGINAL ISSUE DRAWINGS AS PROVIDED BY PAE. HULL SECTIONS AT STATIONS 1.7 AND 3.7 ARE DERIVED FROM PAE ORIGINAL ISSUE SECTIONS DRAWING AND DRAWN BY NOVEMBER 2005 AND ARE OVERLAID ON PRIOR RELEASE SECTIONS AT STATIONS 3.6, 5 & 7.

GENERAL NOTES:

1. ALL WOODWORK IS TO BE PAINTED UNLESS NOTED OTHERWISE. PAINTED WITH 3 COATS OF SEMI-GLOSS WHITE LATEX PAINT.
2. FINAL OVERHEAD PANEL ARRANGEMENT TO BE DETERMINED BY OWNER AND BUILDER.
3. BUILDER RESPONSIBLE FOR CONDITIONING DUCTS.
4. THERMOSTATS TO BE LOCATED IN CLOSETS.
5. DO NOT LOCATE RECESSED DOWNLIGHTS IN MOOD TRIM
6. ALL RECESSED OVERHEAD LIGHTS TO BE PANTRY, BEDS AND HEAD WITH 3 WAY SWITCHING.
7. ALL ELECTRICAL OUTLETS TO BE GFCI PROTECTED.
8. ALL ELECTRICAL WORK TO BE PERFORMED BY A CERTIFIED MARINE ELECTRICIAN.
9. ALL ELECTRICAL WORK TO BE IN ACCORDANCE WITH ABYC STANDARDS.
NOTES:

THIS DRAWING IS INTENDED TO CONVEY STYLING DESIGN INTENT ONLY. BUILDER TO CREATE CONSTRUCTION SHOP DRAWING BASED ON DIMENSIONAL INFORMATION PROVIDED BY PACIFIC ASIAN ENTERPRISES. PLEASE VERIFY ACTUAL CONDITIONS AND DIMENSIONS PRIOR TO FABRICATION OR INSTALLATION OF ANY INTERIOR COMPONENTS. NOTIFY ARGEO DESIGN INC. ANY SUBSTANTIAL VARIANCE FROM CONDITIONS SHOWN.

THIS ARGEO DESIGN ELECTRONIC CAD DRAWING IS INTENDED FOR THE NORDHAVN 6805 MULLANS YACHT ONLY. IT IS THE PROPERTY OF ARGEO DESIGN, INC. AND NOT BE REPRODUCED, IN WHOLE OR IN PART, WITHOUT THE EXPRESS WRITTEN CONSENT OF ARGEO DESIGN, INC.

BUILDER IS RESPONSIBLE FOR ANY CONDITIONING EQUIPMENT AND DUCTING LAYOUT, LOCATIONS, AND DIMENSIONS. PRIOR TO FABRICATING ENTERTAINMENT BUILDER TO HAVE TV/STEREO EQUIPMENT LAYOUTS, AND DIMENSIONS CENTERS.

7. FABRICATOR TO CONSULT WITH SPECIFICATIONS AND REQUIREMENTS PRIOR TO CONSTRUCTION.

6. PLEASE REVIEW ALL APPLIANCE SPECIFICATIONS AND REQUIREMENTS PRIOR TO CONSTRUCTION OF CABINETRY.

8. ANY DEVIATION OR SUBSTITUTION FROM INFORMATION PROVIDED HERE SHALL BE ALLOWED WITH THE PRIOR APPROVAL OF ARGEO DESIGN, INC.

9. UNLESS OTHERWISE NOTED, SWITCHES SHALL BE LOCATED WITH CENTERLINE AT 42.5" (T.B.D.) ABOVE FINISHED FLOOR.

10. BUILDER TO MOCKUP, REVIEW AND APPROVE STAINS CONFIGURATIONS

MASTER STATEROOM @ STATION 2 LOOKING AFT

1/2"=1'-0"

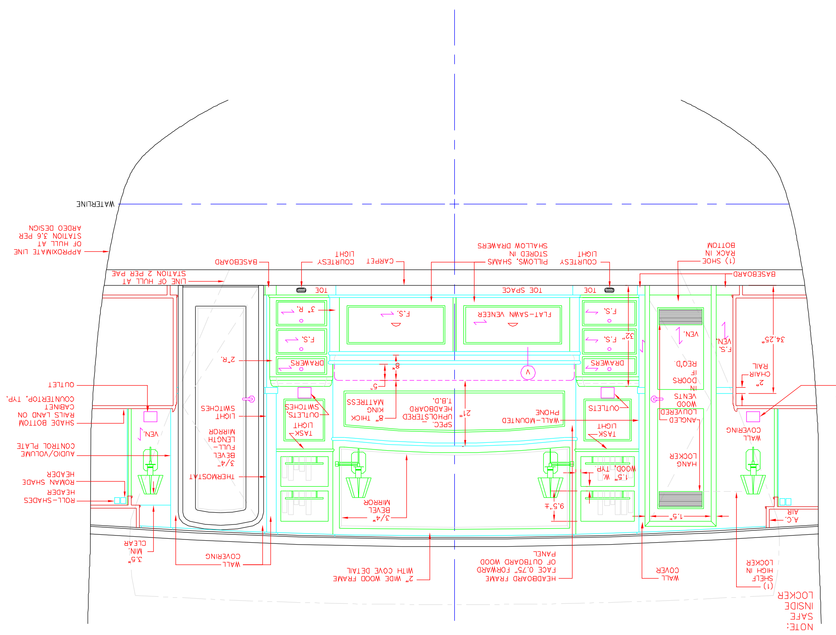

PAE SECTION @ STATION 3 LOOKING AFT

1/2"=1'-0"

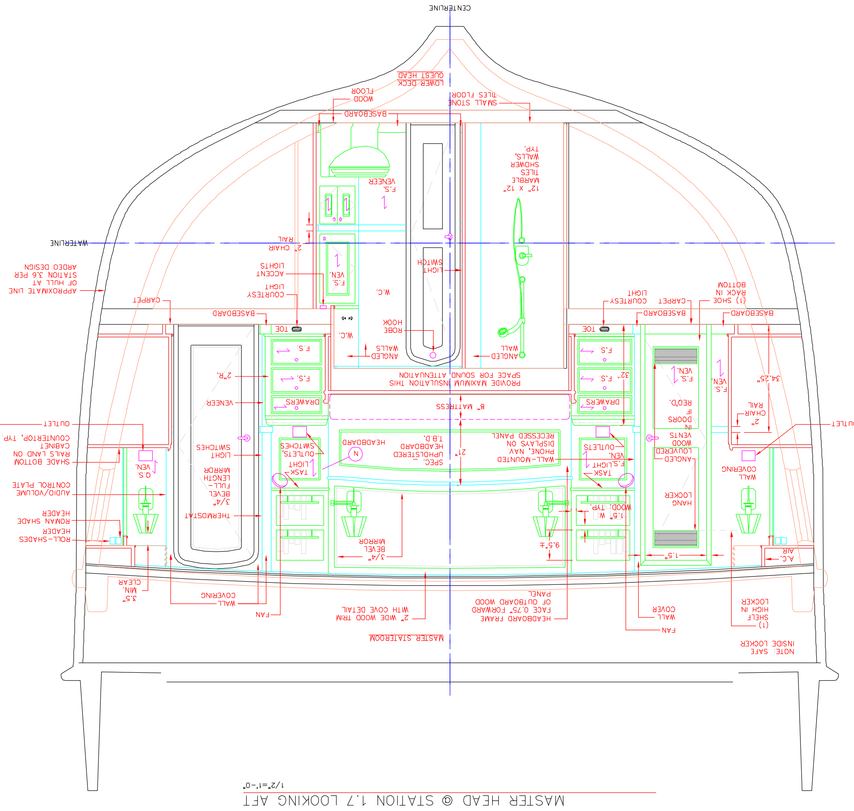

PAE SECTION @ STATION 3 LOOKING FORWARD

1/2"=1'-0"

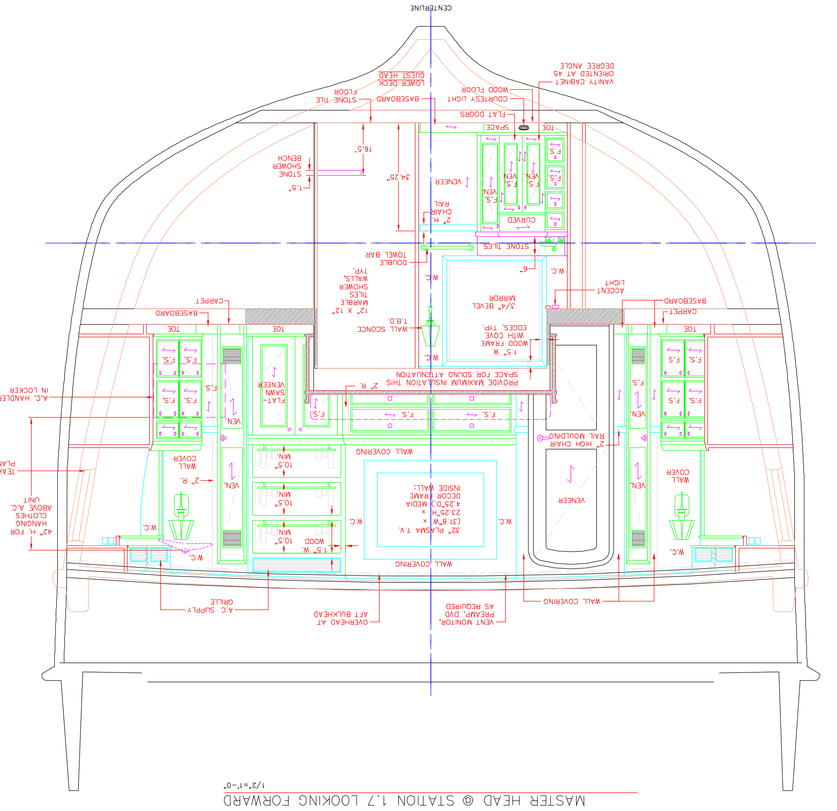

MASTER STATEROOM @ STATION 2 LOOKING FORWARD

1/2"=1'-0"

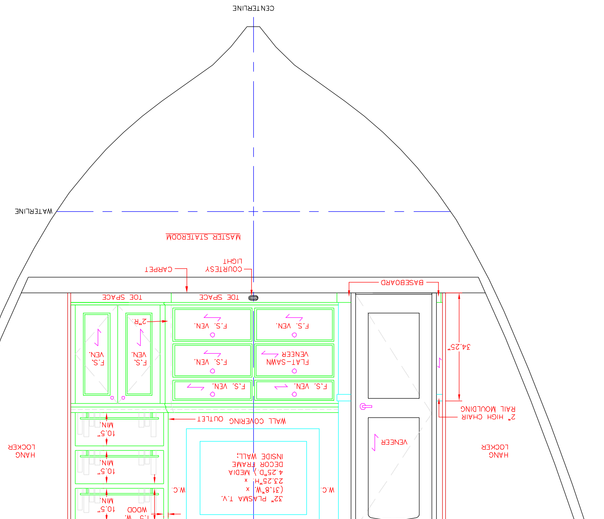

MASTER HEAD @ STATION 1.7 LOOKING AFT

1/2"=1'-0"

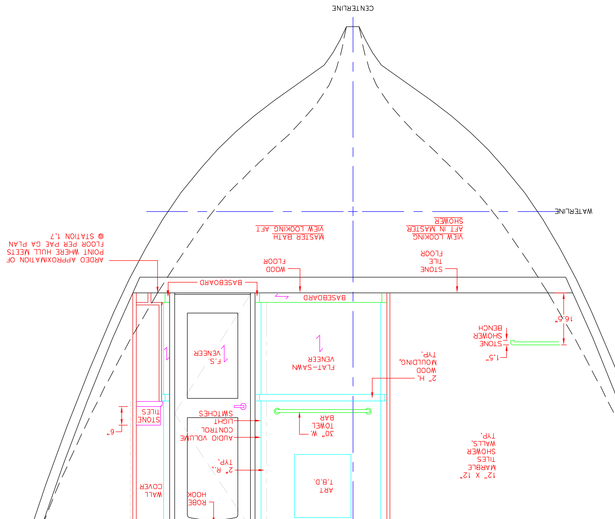

MASTER HEAD @ STATION 1.7 LOOKING FORWARD
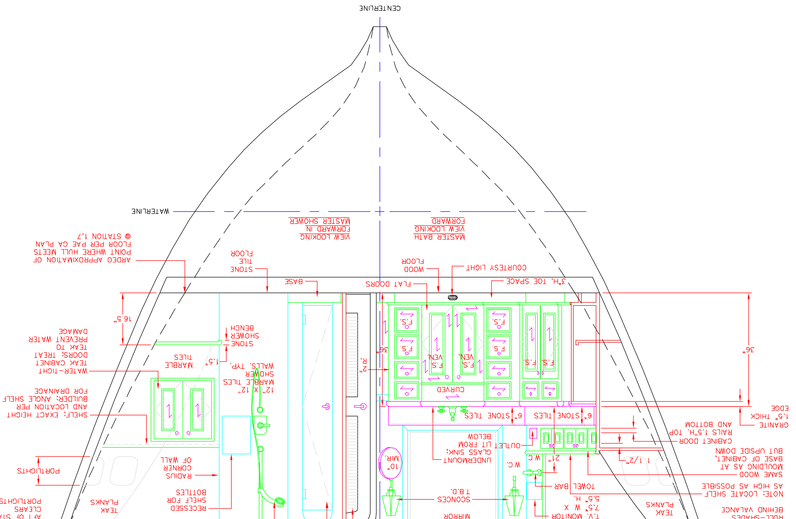
1/2"=1'-0"